LINE TABLE

LINE	BEARING	DISTANCE
L1	N 59°14'29" E	91.62'
L2	N 64°36'23" E	48.31'
L3	N 59°25'31" E	134.12'
L4	N 60°13'57" E	195.96'
L5	N 61°21'57" E	91.24'
L6	S 45°45'29" E	150.60'
L7	S 41°11'33" E	39.64'
L8	S 41°21'50" E	284.50'
L9	S 40°54'28" E	27.36'
L10	S 64°37'20" W	92.77'
L11	S 22°18'47" W	144.49'
L12	S 04°11'43" W	109.25'
L13	S 48°47'34" W	22.89'

CURVE TABLE

CURVE	RADIUS	CHORD BEARING	CHORD LENGTH	ARC LENGTH
C1	144.52'	N 85°53'05" E	119.95'	123.69'
C2	167.81'	S 45°36'10" E	27.47'	27.50'
C3	103.53'	S 69°48'49" W	12.16'	12.17'
C4	149.25'	S 58°23'00" W	53.48'	53.77'
C5	531.70'	S 50°33'03" W	45.38'	45.39'
C6	814.83'	S 49°11'43" W	46.12'	46.13'
C7	390.93'	S 46°27'26" W	45.82'	45.85'
C8	179.82'	S 35°10'25" W	46.71'	46.84'
C9	183.01'	S 26°32'39" W	46.48'	46.61'
C10	167.82'	S 78°12'13" E	153.65'	159.60'
C11	114.79'	N 79°13'19" E	24.14'	24.18'

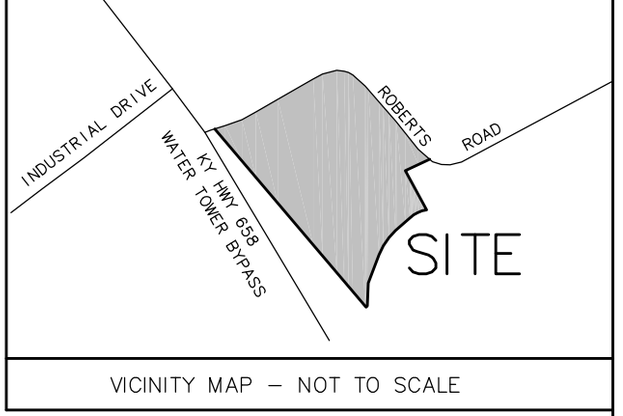

VICINITY MAP – NOT TO SCALE

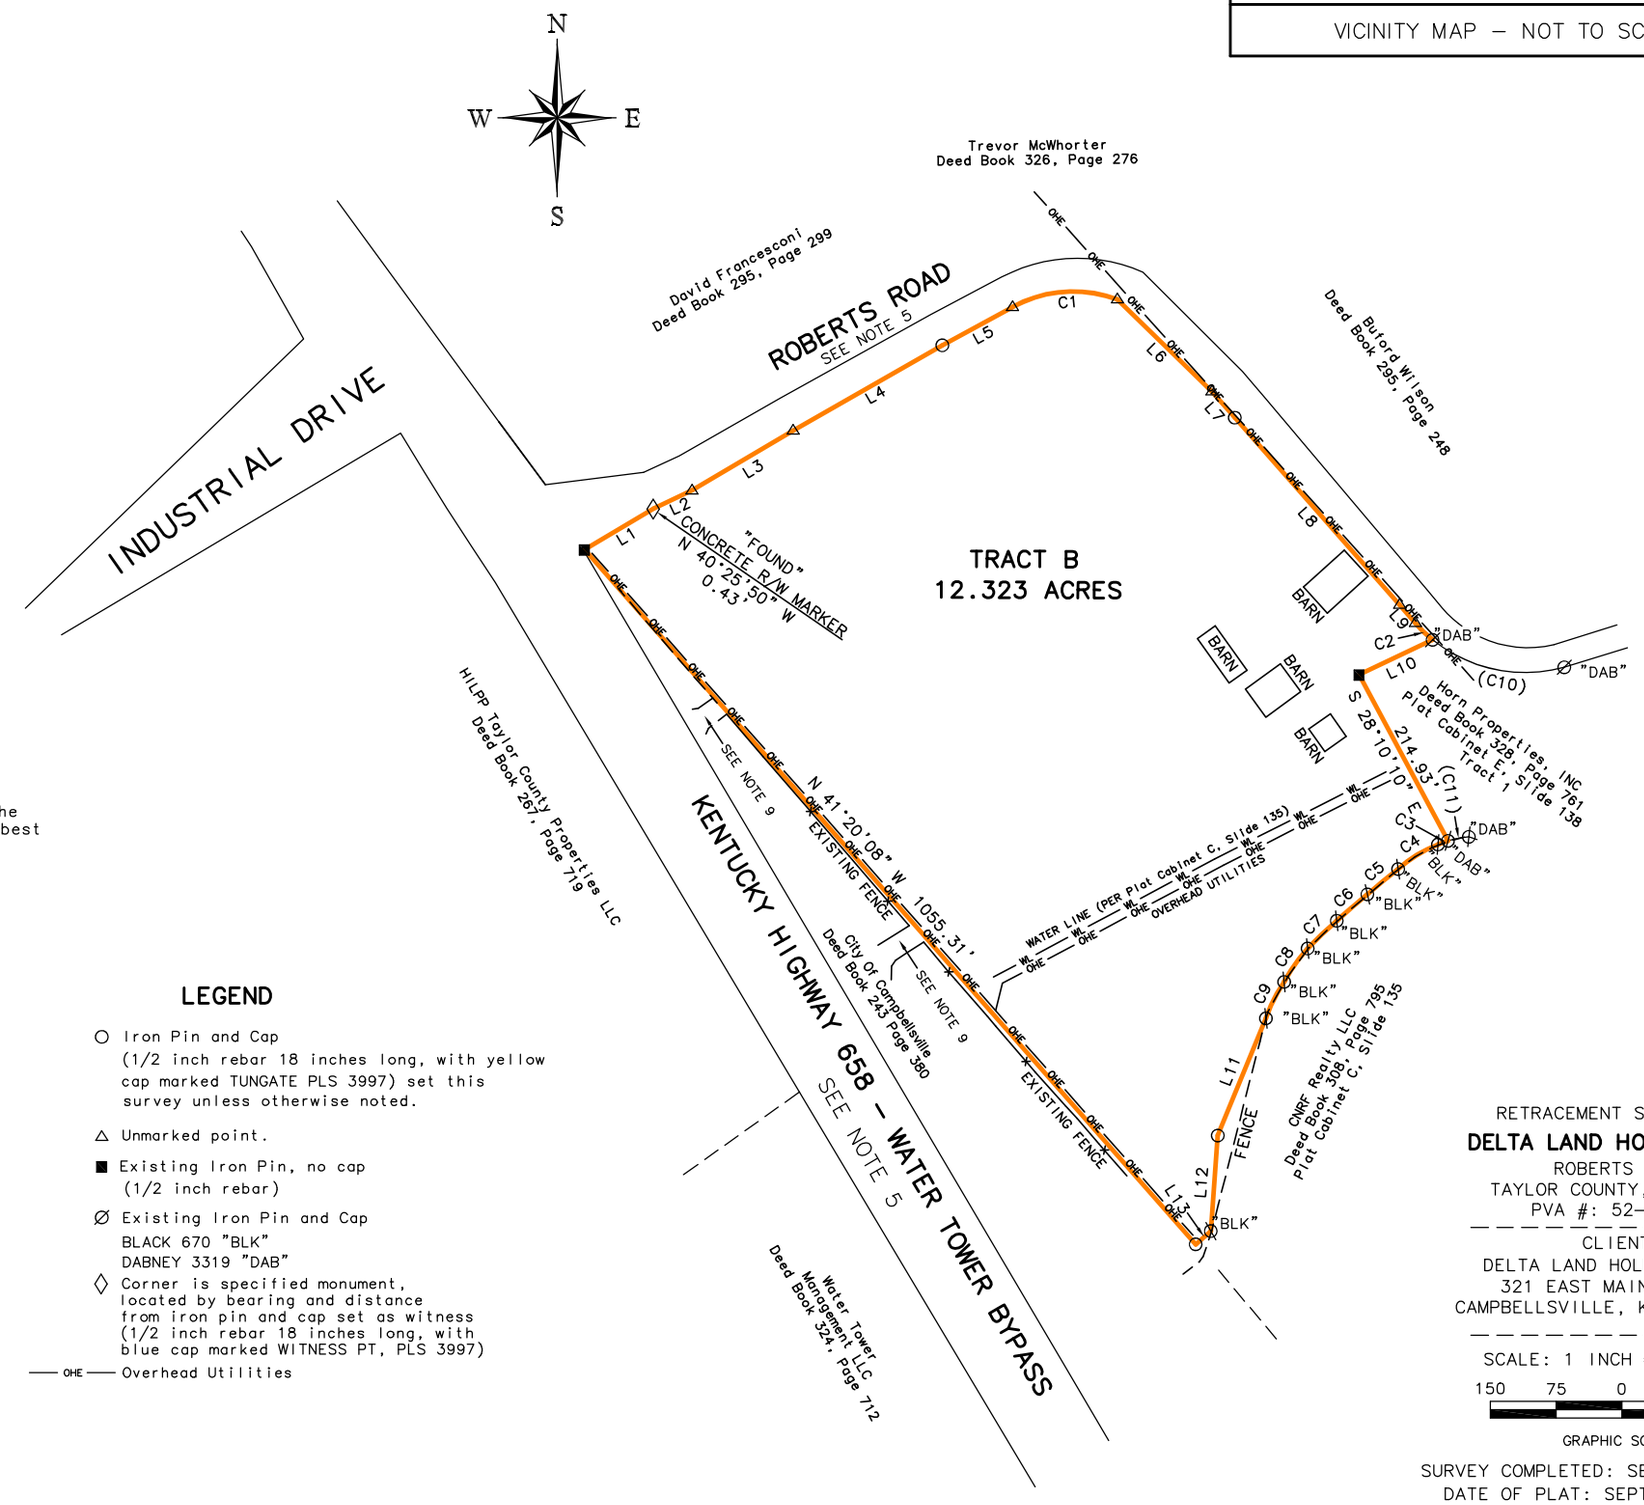

LEGEND

- ○ Iron Pin and Cap (1/2 inch rebar 18 inches long, with yellow cap marked TUNGATE PLS 3997) set this survey unless otherwise noted.
- △ Unmarked point.
- ■ Existing Iron Pin, no cap (1/2 inch rebar)
- Ø Existing Iron Pin and Cap
  BLACK 670 "BLK"
  DABNEY 3319 "DAB"
- ◇ Corner is specified monument, located by bearing and distance from iron pin and cap set as witness (1/2 inch rebar 18 inches long, with blue cap marked WITNESS PT, PLS 3997)
- —OHE— Overhead Utilities

RETRACEMENT SURVEY FOR

DELTA LAND HOLDINGS, LLC

ROBERTS ROAD
TAYLOR COUNTY, KENTUCKY
PVA #: 52-001-01

CLIENT:
DELTA LAND HOLDINGS, LLC
321 EAST MAIN STREET
CAMPBELLSVILLE, KENTUCKY 42718

SCALE: 1 INCH = 150 FEET

150 75 0 150

GRAPHIC SCALE

SURVEY COMPLETED: SEPTEMBER 5, 2025
DATE OF PLAT: SEPTEMBER 9, 2025

THIS SURVEY COMPLIES WITH 201 KAR 18:150
LAND CLASS: RURAL

MILLER, TUNGATE LAND SURVEYING, LLC.
202 BROOKSIDE AVE
CAMPBELLSVILLE, KY 42718
PHONE: (270) 465-2831

044JJ24